FENCE HEIGHT GUIDE - RFI #10 ITEM #2

(NOTE) FENCE HEIGHT MEASURED FROM TOP OF WALL OR FINISH SURFACE.

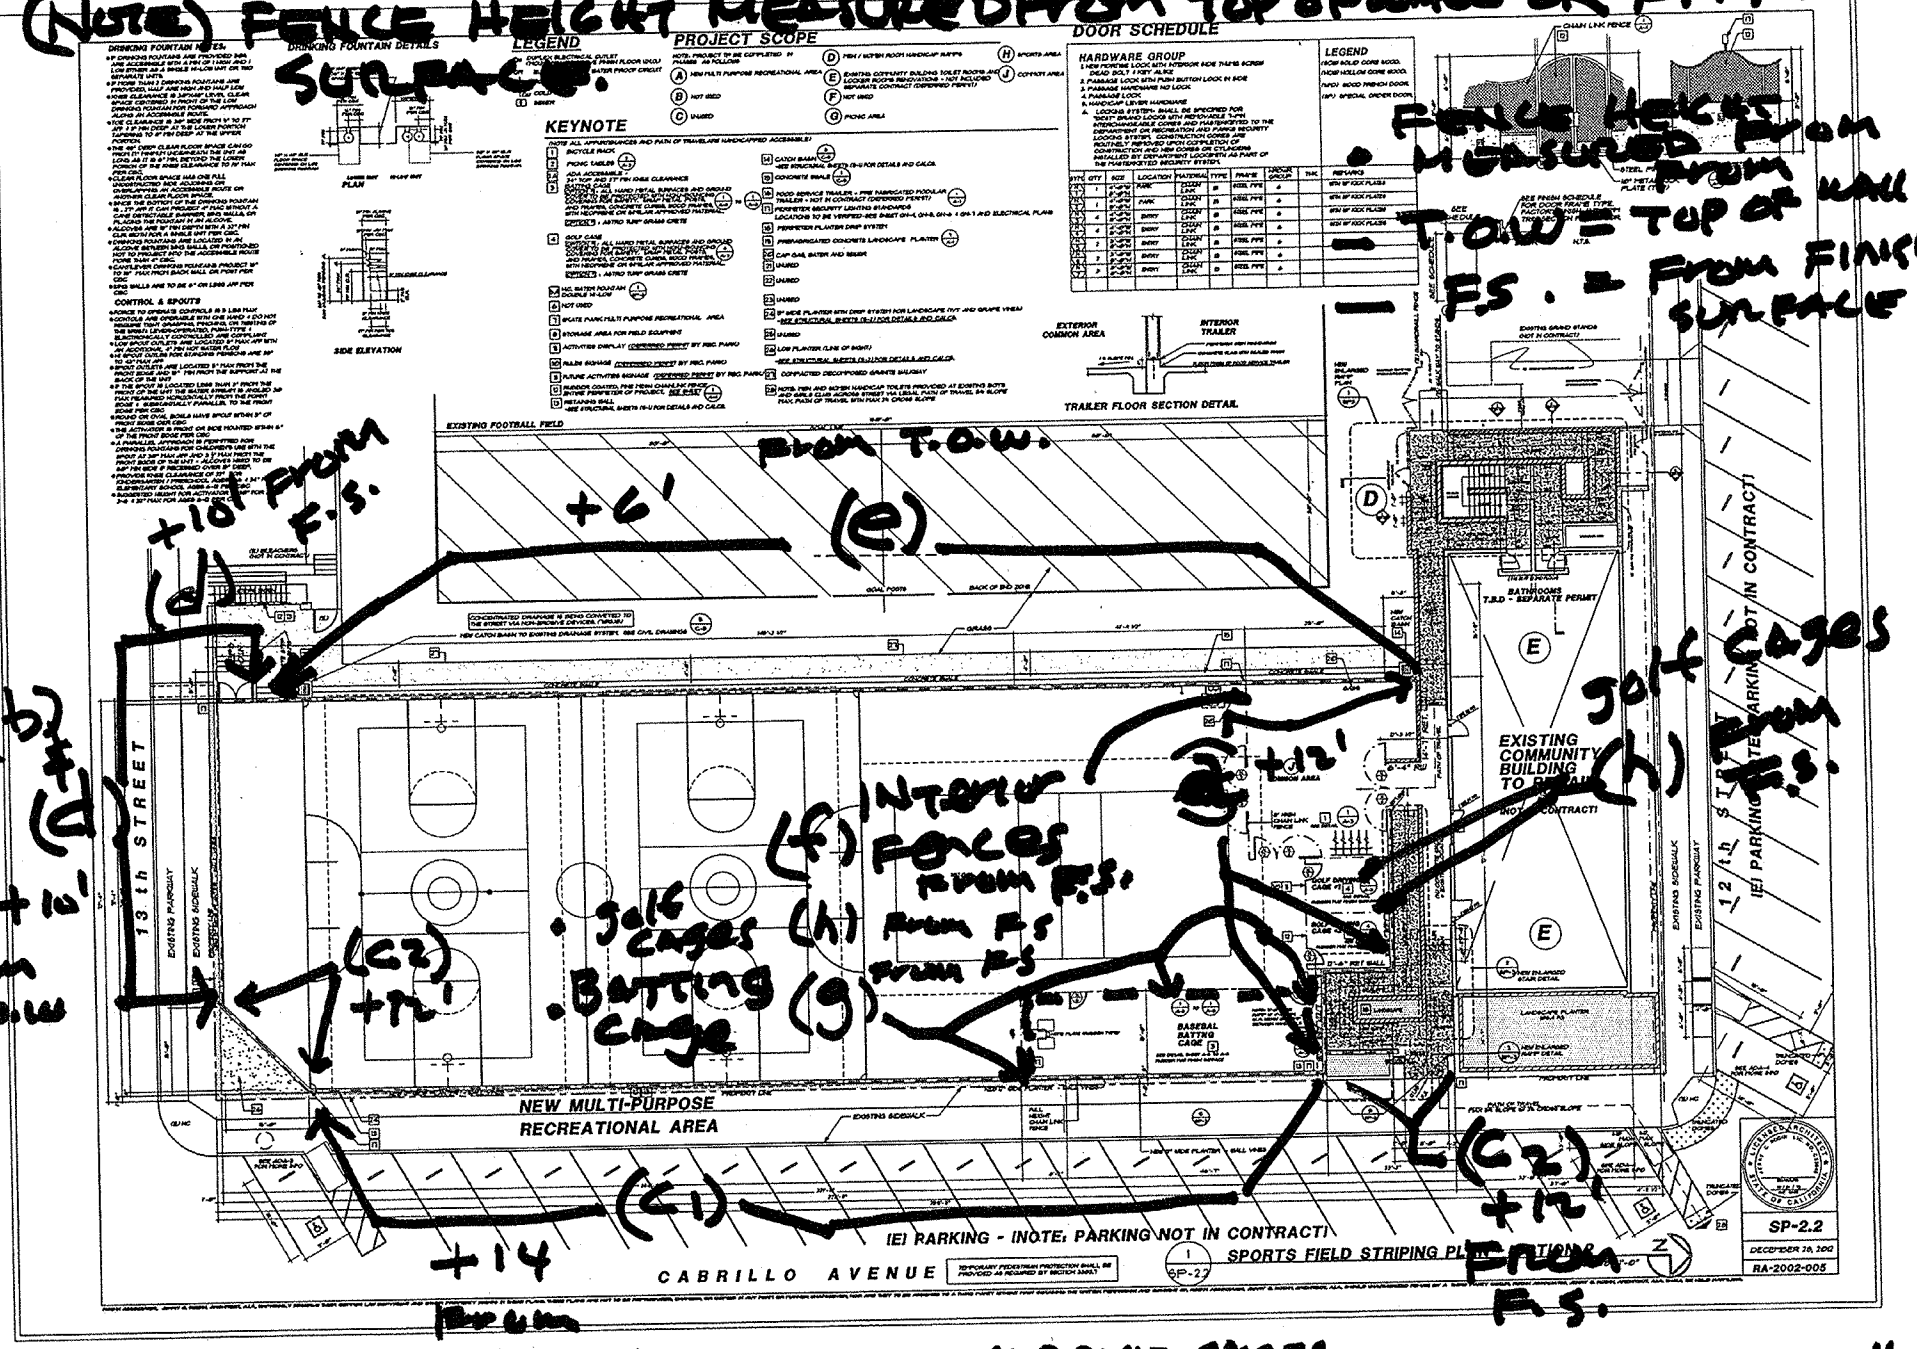

05.02.13 124.2002.005 / MULTIPURPOSE SPACES COMPLEX DANIELS FIELD RFI # 10 ITEM # 2